ATTACHMENT 12

ARCHITECTURAL PLANS

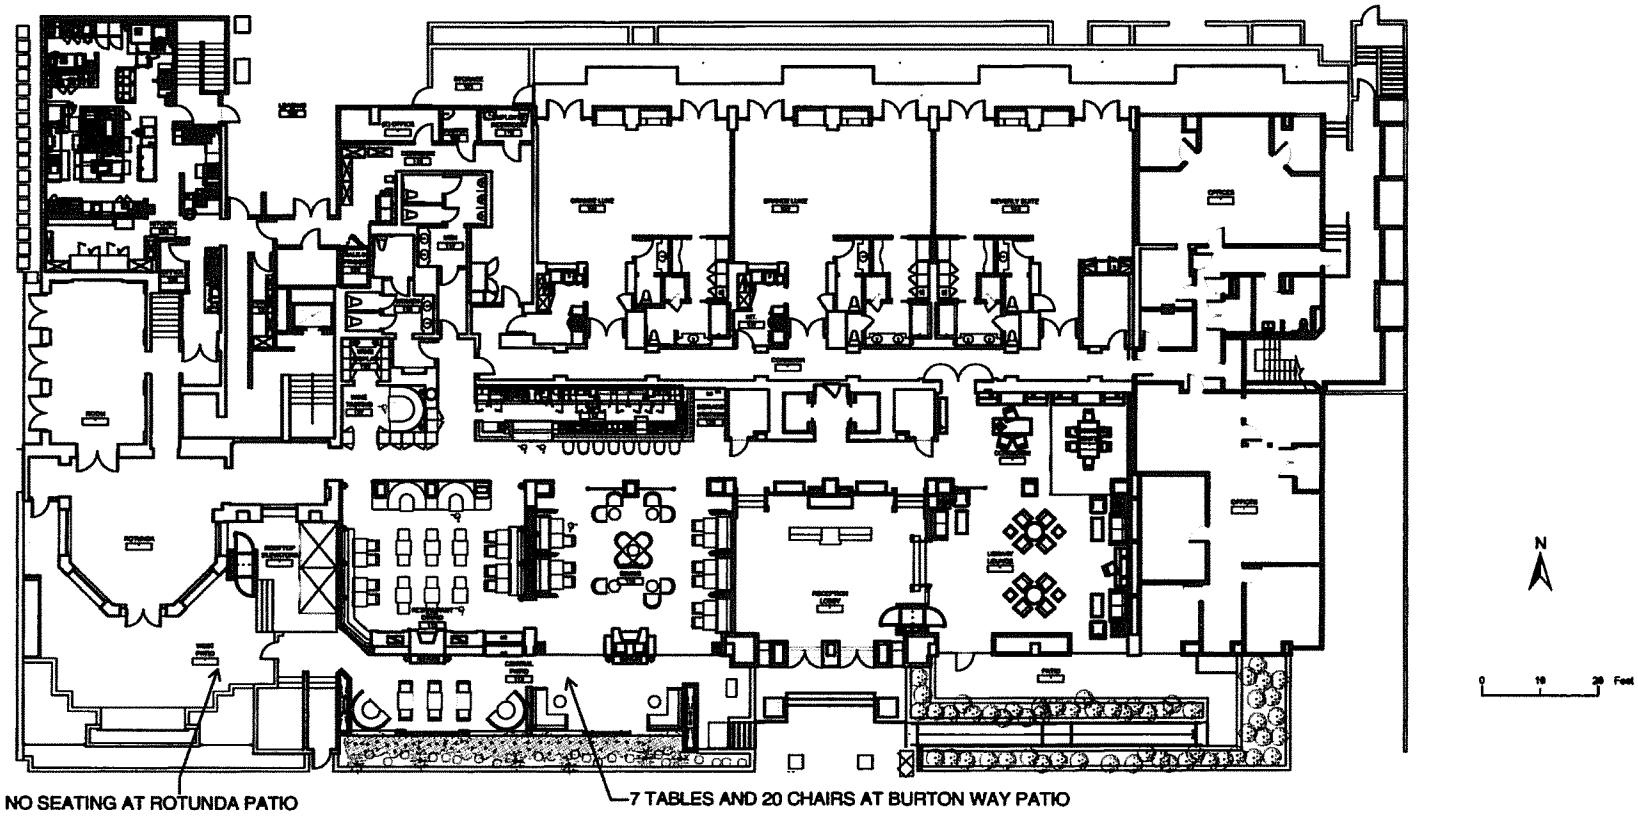

Proposed Ground-Floor Hotel
Restaurant Seating Plan

Figure 9b